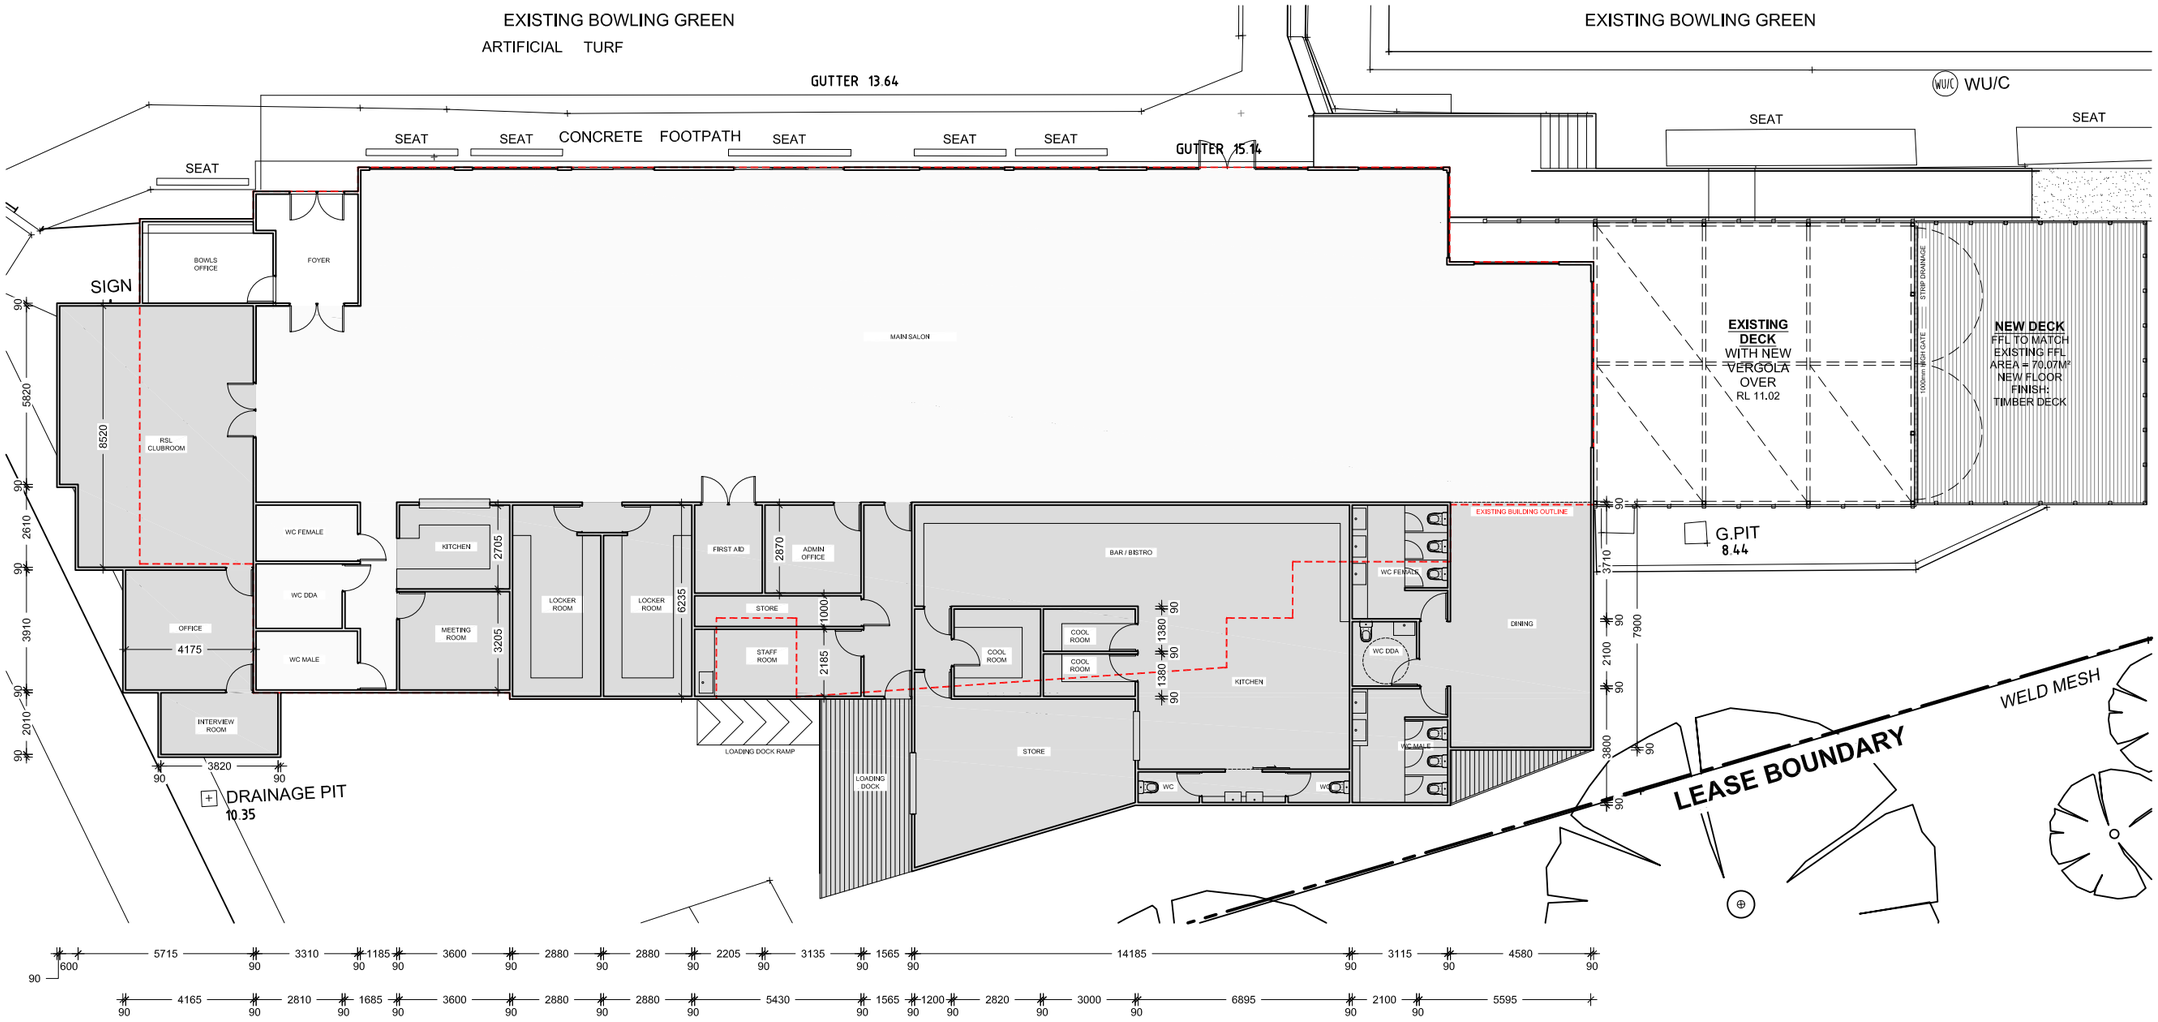

2. FLOOR PLAN - PROPOSED

ESC 1:200

LEGEND

NEW WORKS

EXISTING

EXISTING BUILDING OUTLINE

TONY**HOBBA** ARCHITECTS
P: (03) 5264 6908
E: architecture@hobba.com
www.tonyhobba.com

47 THE ESPLENADE, TORQUAY, VIC 3228

T.B.C.

NO. DATE ITEM C

TOWN PLANNING

REV:

DATE: 18/09/2024

SCALE: 1:200 @ A3

0 1 2 5m

PROPOSED FLOOR PLAN STAGE 02

A001